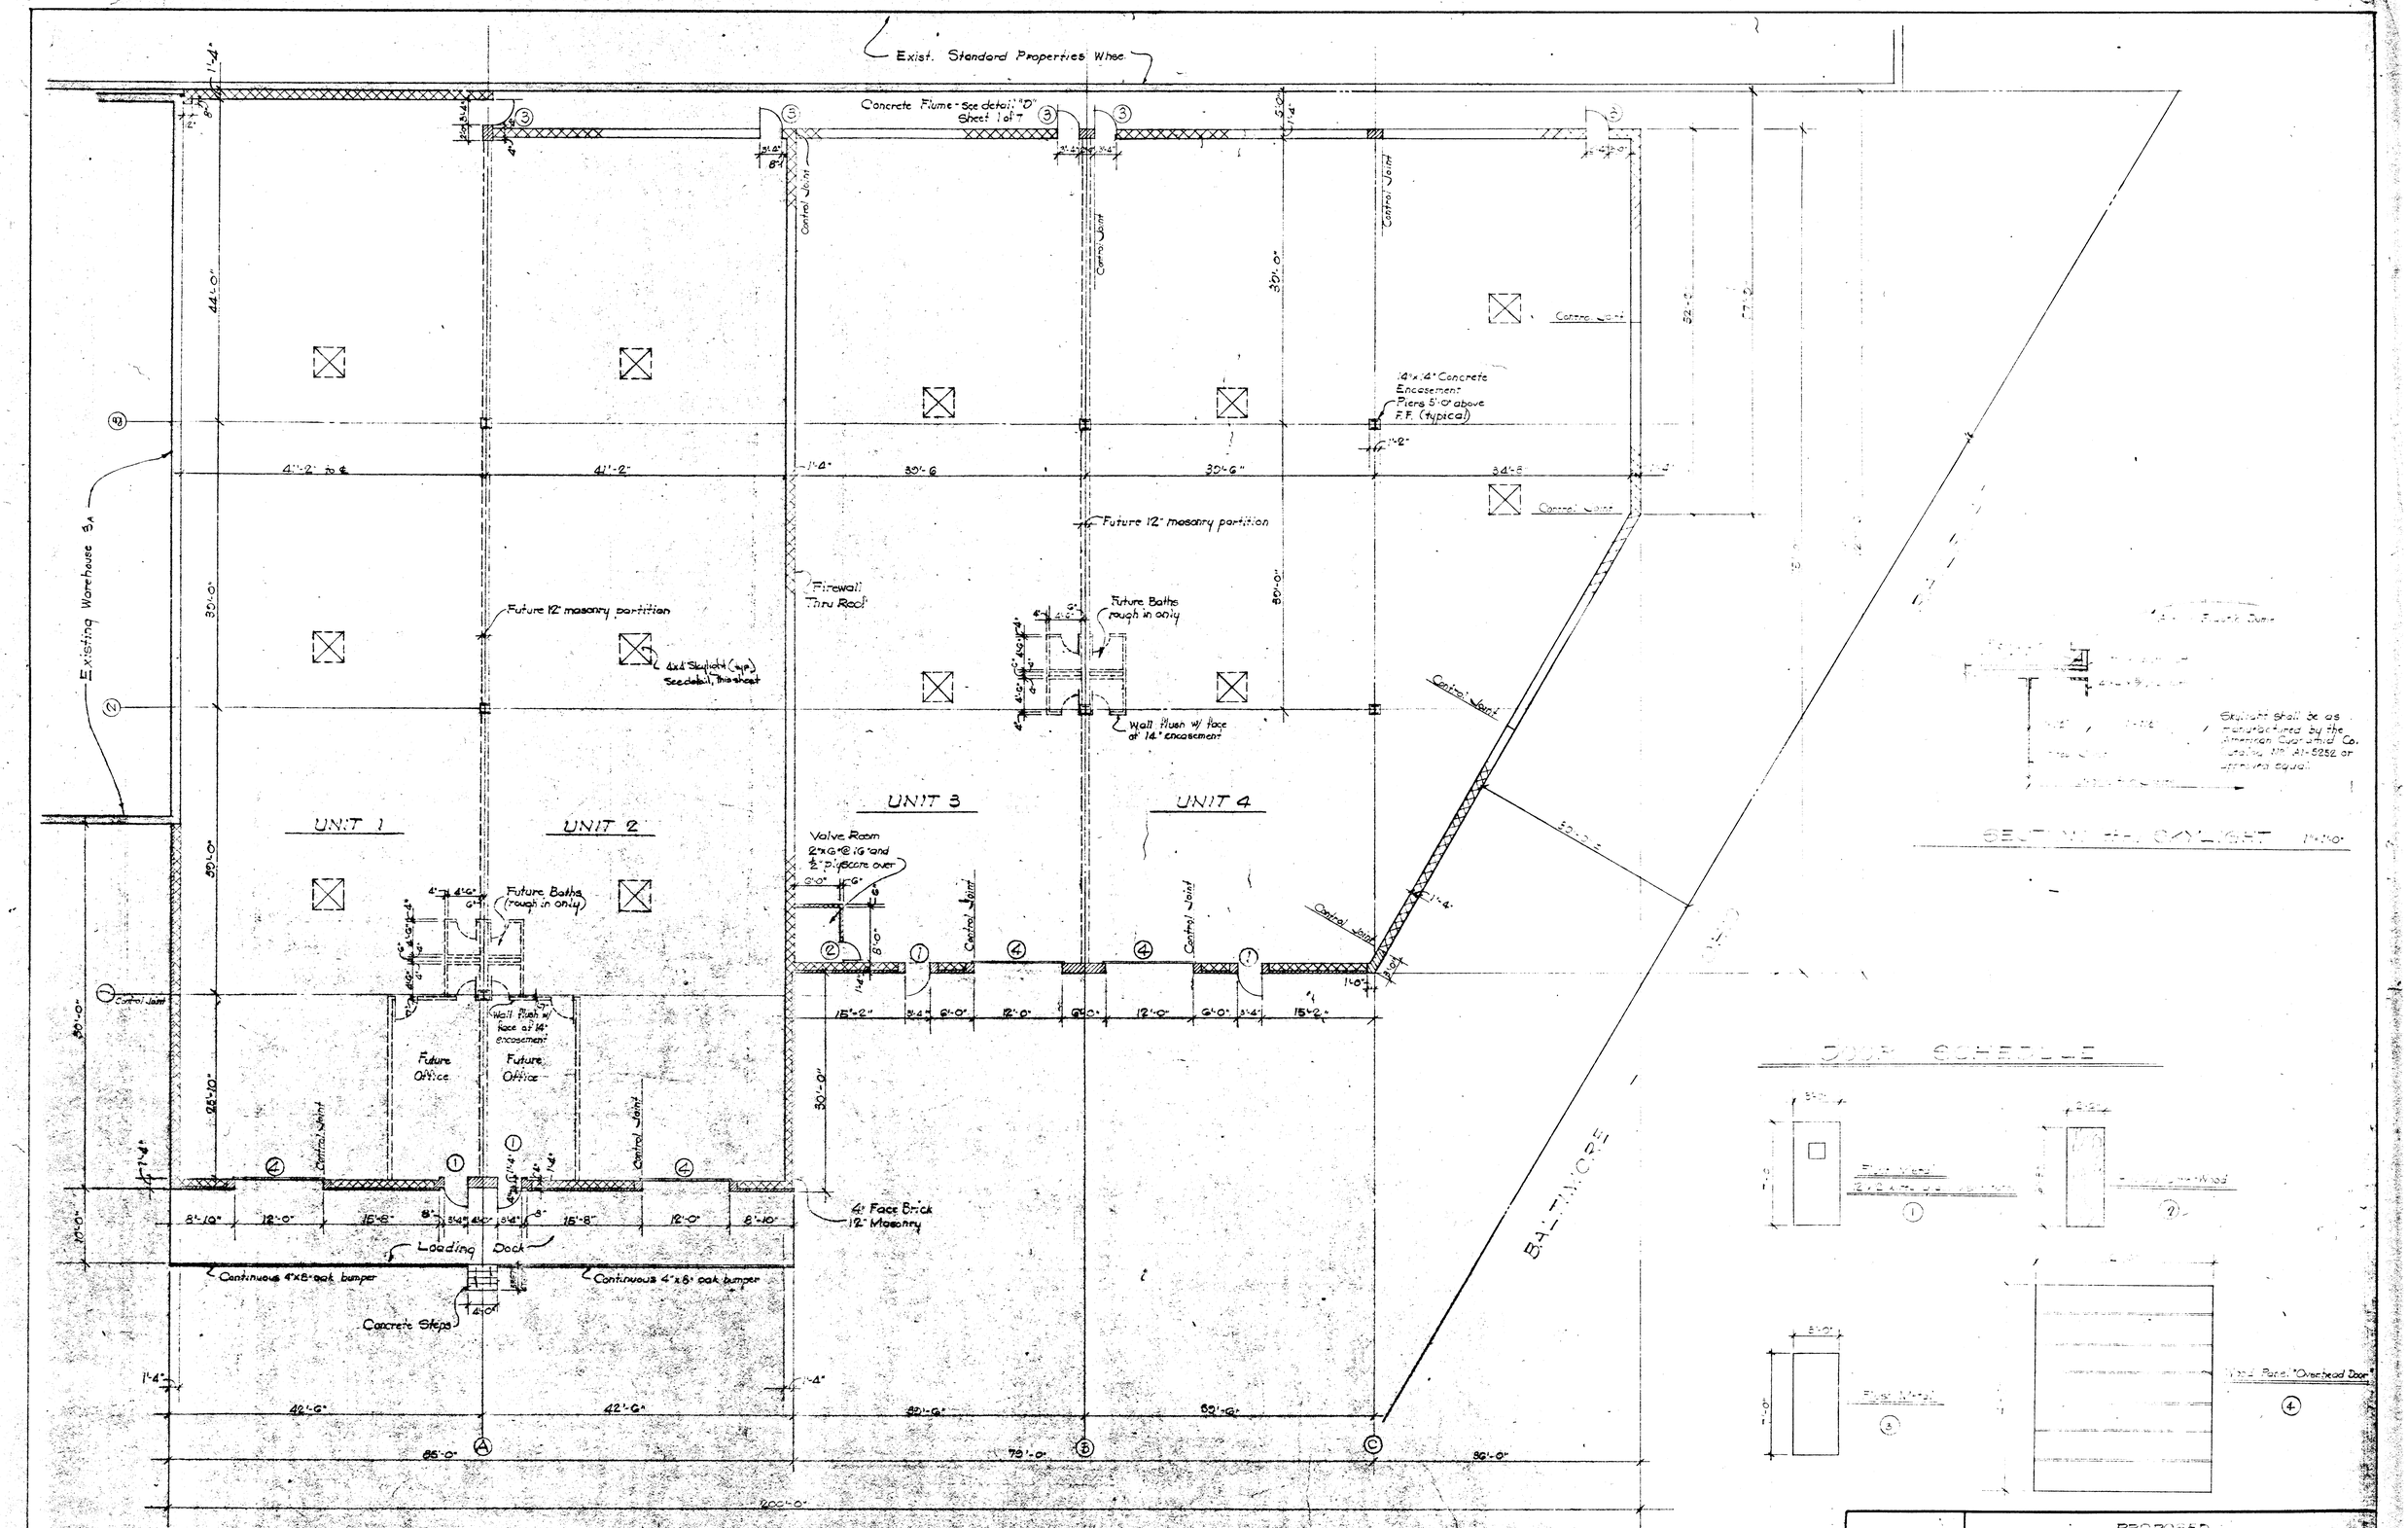

FLOOR PLAN

SCALE: 1/8"=1'-0"

NOTE:
Entire warehouse shall be sprinklered in accordance with N.F.P.A. pamphlet and all applicable codes of Prince Georges County. Sprinklers shall be "dry system"

PROPOSED
WAREHOUSE No 3B
HYATTSVILLE INDUSTRIAL
EDMONSTON-PRINCE GEORGES COUNTY, MARYLAND

REVISIONS		
No	DATE	BY

MACRIS AND SIMKO
CIVIL-STRUCTURAL ENGINEERS
817 SILVER SPRING AVE.
SILVER SPRING, MARYLAND 20910 (301)585-0030

DRAWN BY: DM
CHECKED BY: J.A.M.
JOB No: 70-40
DRAWING No: Sheet 3 of 7