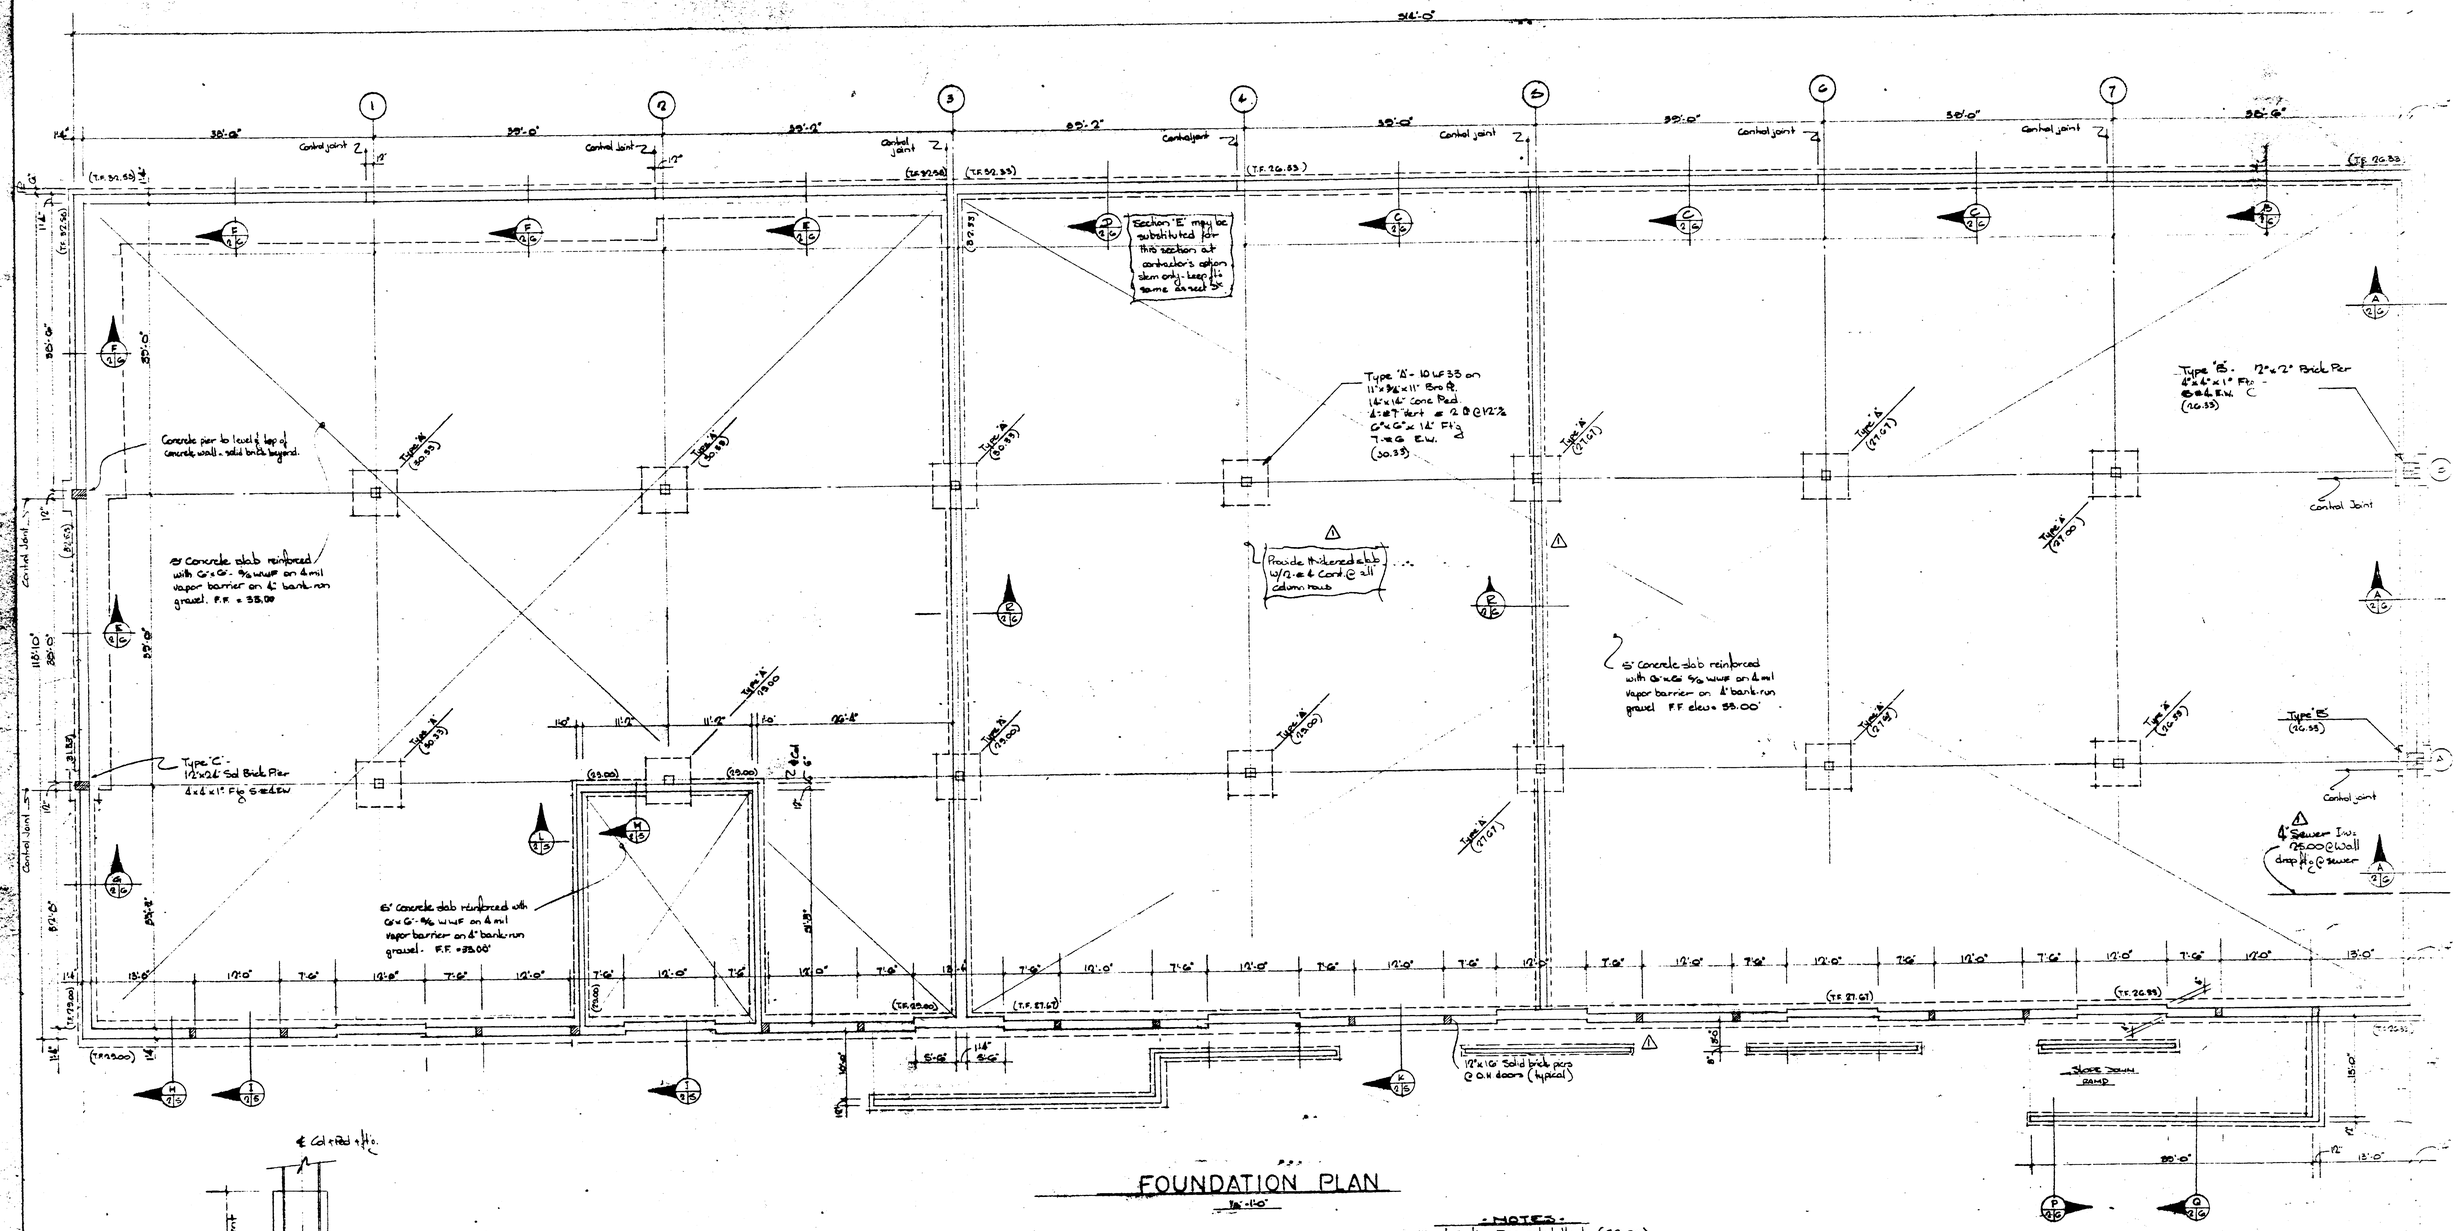

- NOTES -

1. Top of Footing Elev noted thusly (28.00)
2. Keep all walls braced during construction
3. Provide #5 Dura-wall @ 18" c/c vert in all walls
4. Carry brick piers to footings
5. Use Type 'M' mortar below grade (2500 psi)
6. Slabs to be poured in checkerboard pattern - (600 sf max)
7. All grout shall be non-shrink

PROPOSED

WAREHOUSE N24A

HYATTSVILLE INDUSTRIAL

PRINCE GEORGES COUNTY - MARYLAND

REVISIONS		
⚠	JDH	3-1-70

MARTIN INDUSTRIAL PARK VENTURE
2045 University Blvd E.
Adelphi, Maryland

MACRIS AND SIMKO
Consulting Engineers
817 Silver Spring Ave.
Silver Spring Md.

Job No. 69-865
Sheet 2 of 9
Date 1-20-70